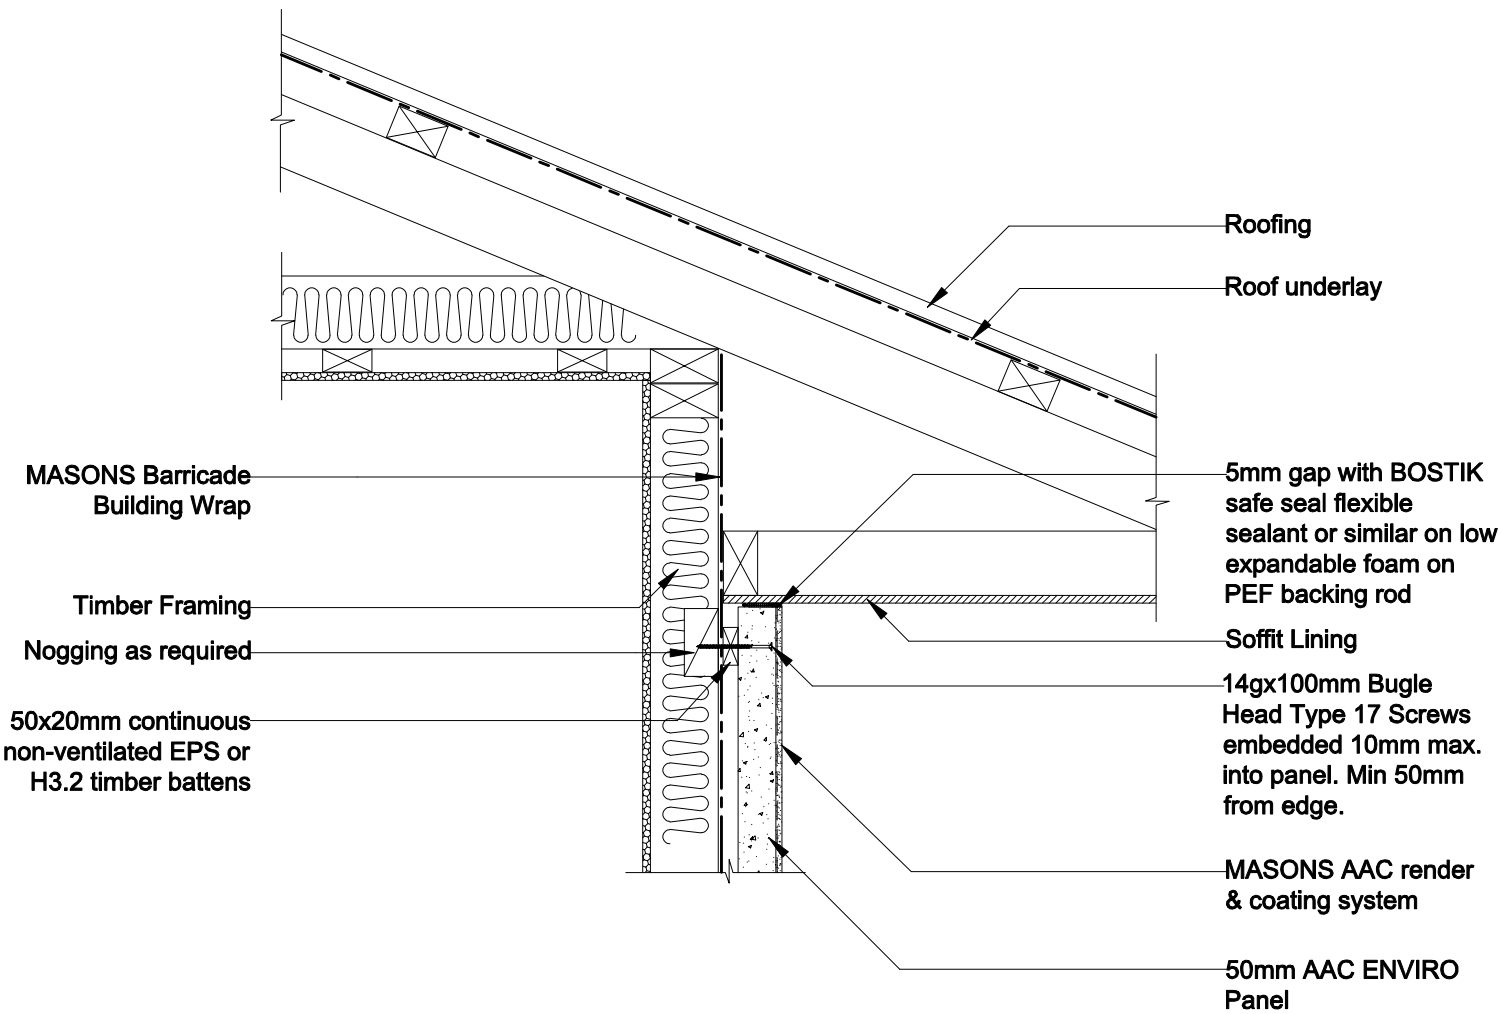

SOFFIT JUNCTION Detail 49 Scale 1:10