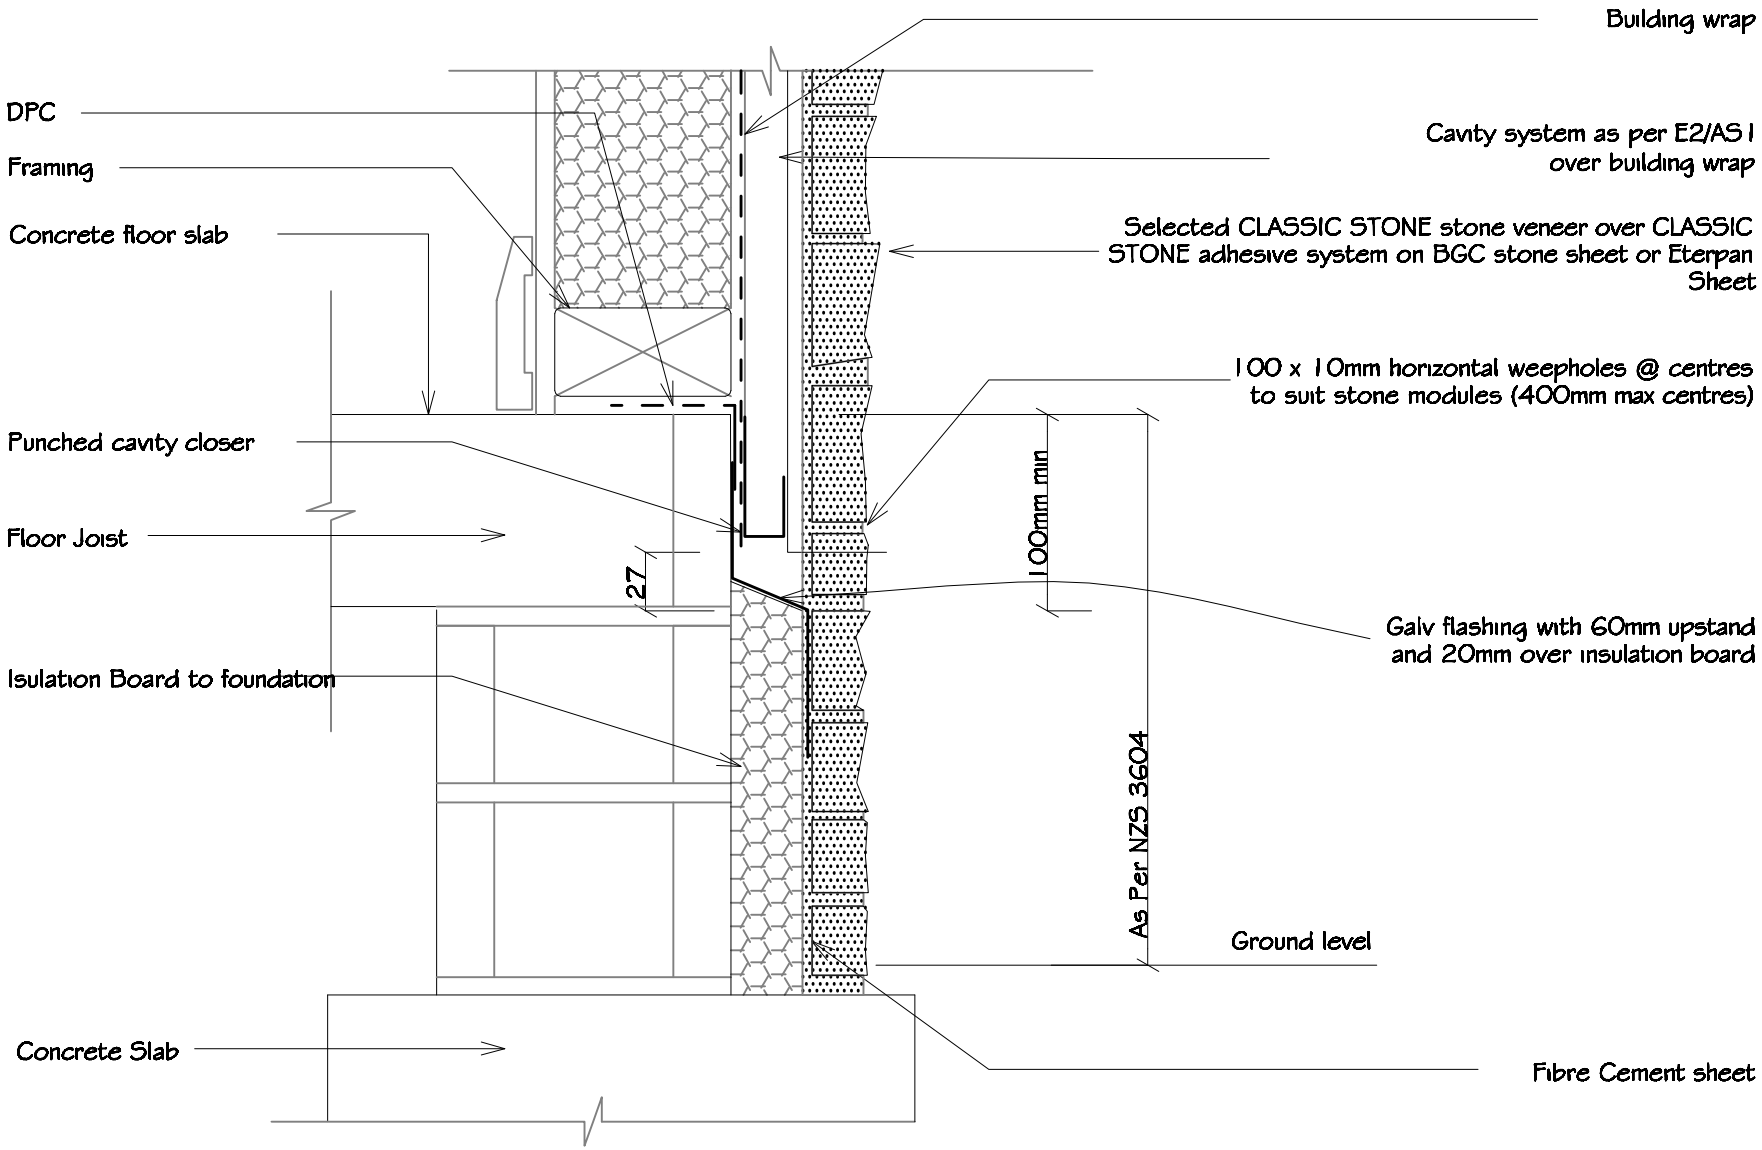

9c - Typical Slab Edge Detail

CLASSIC STONE